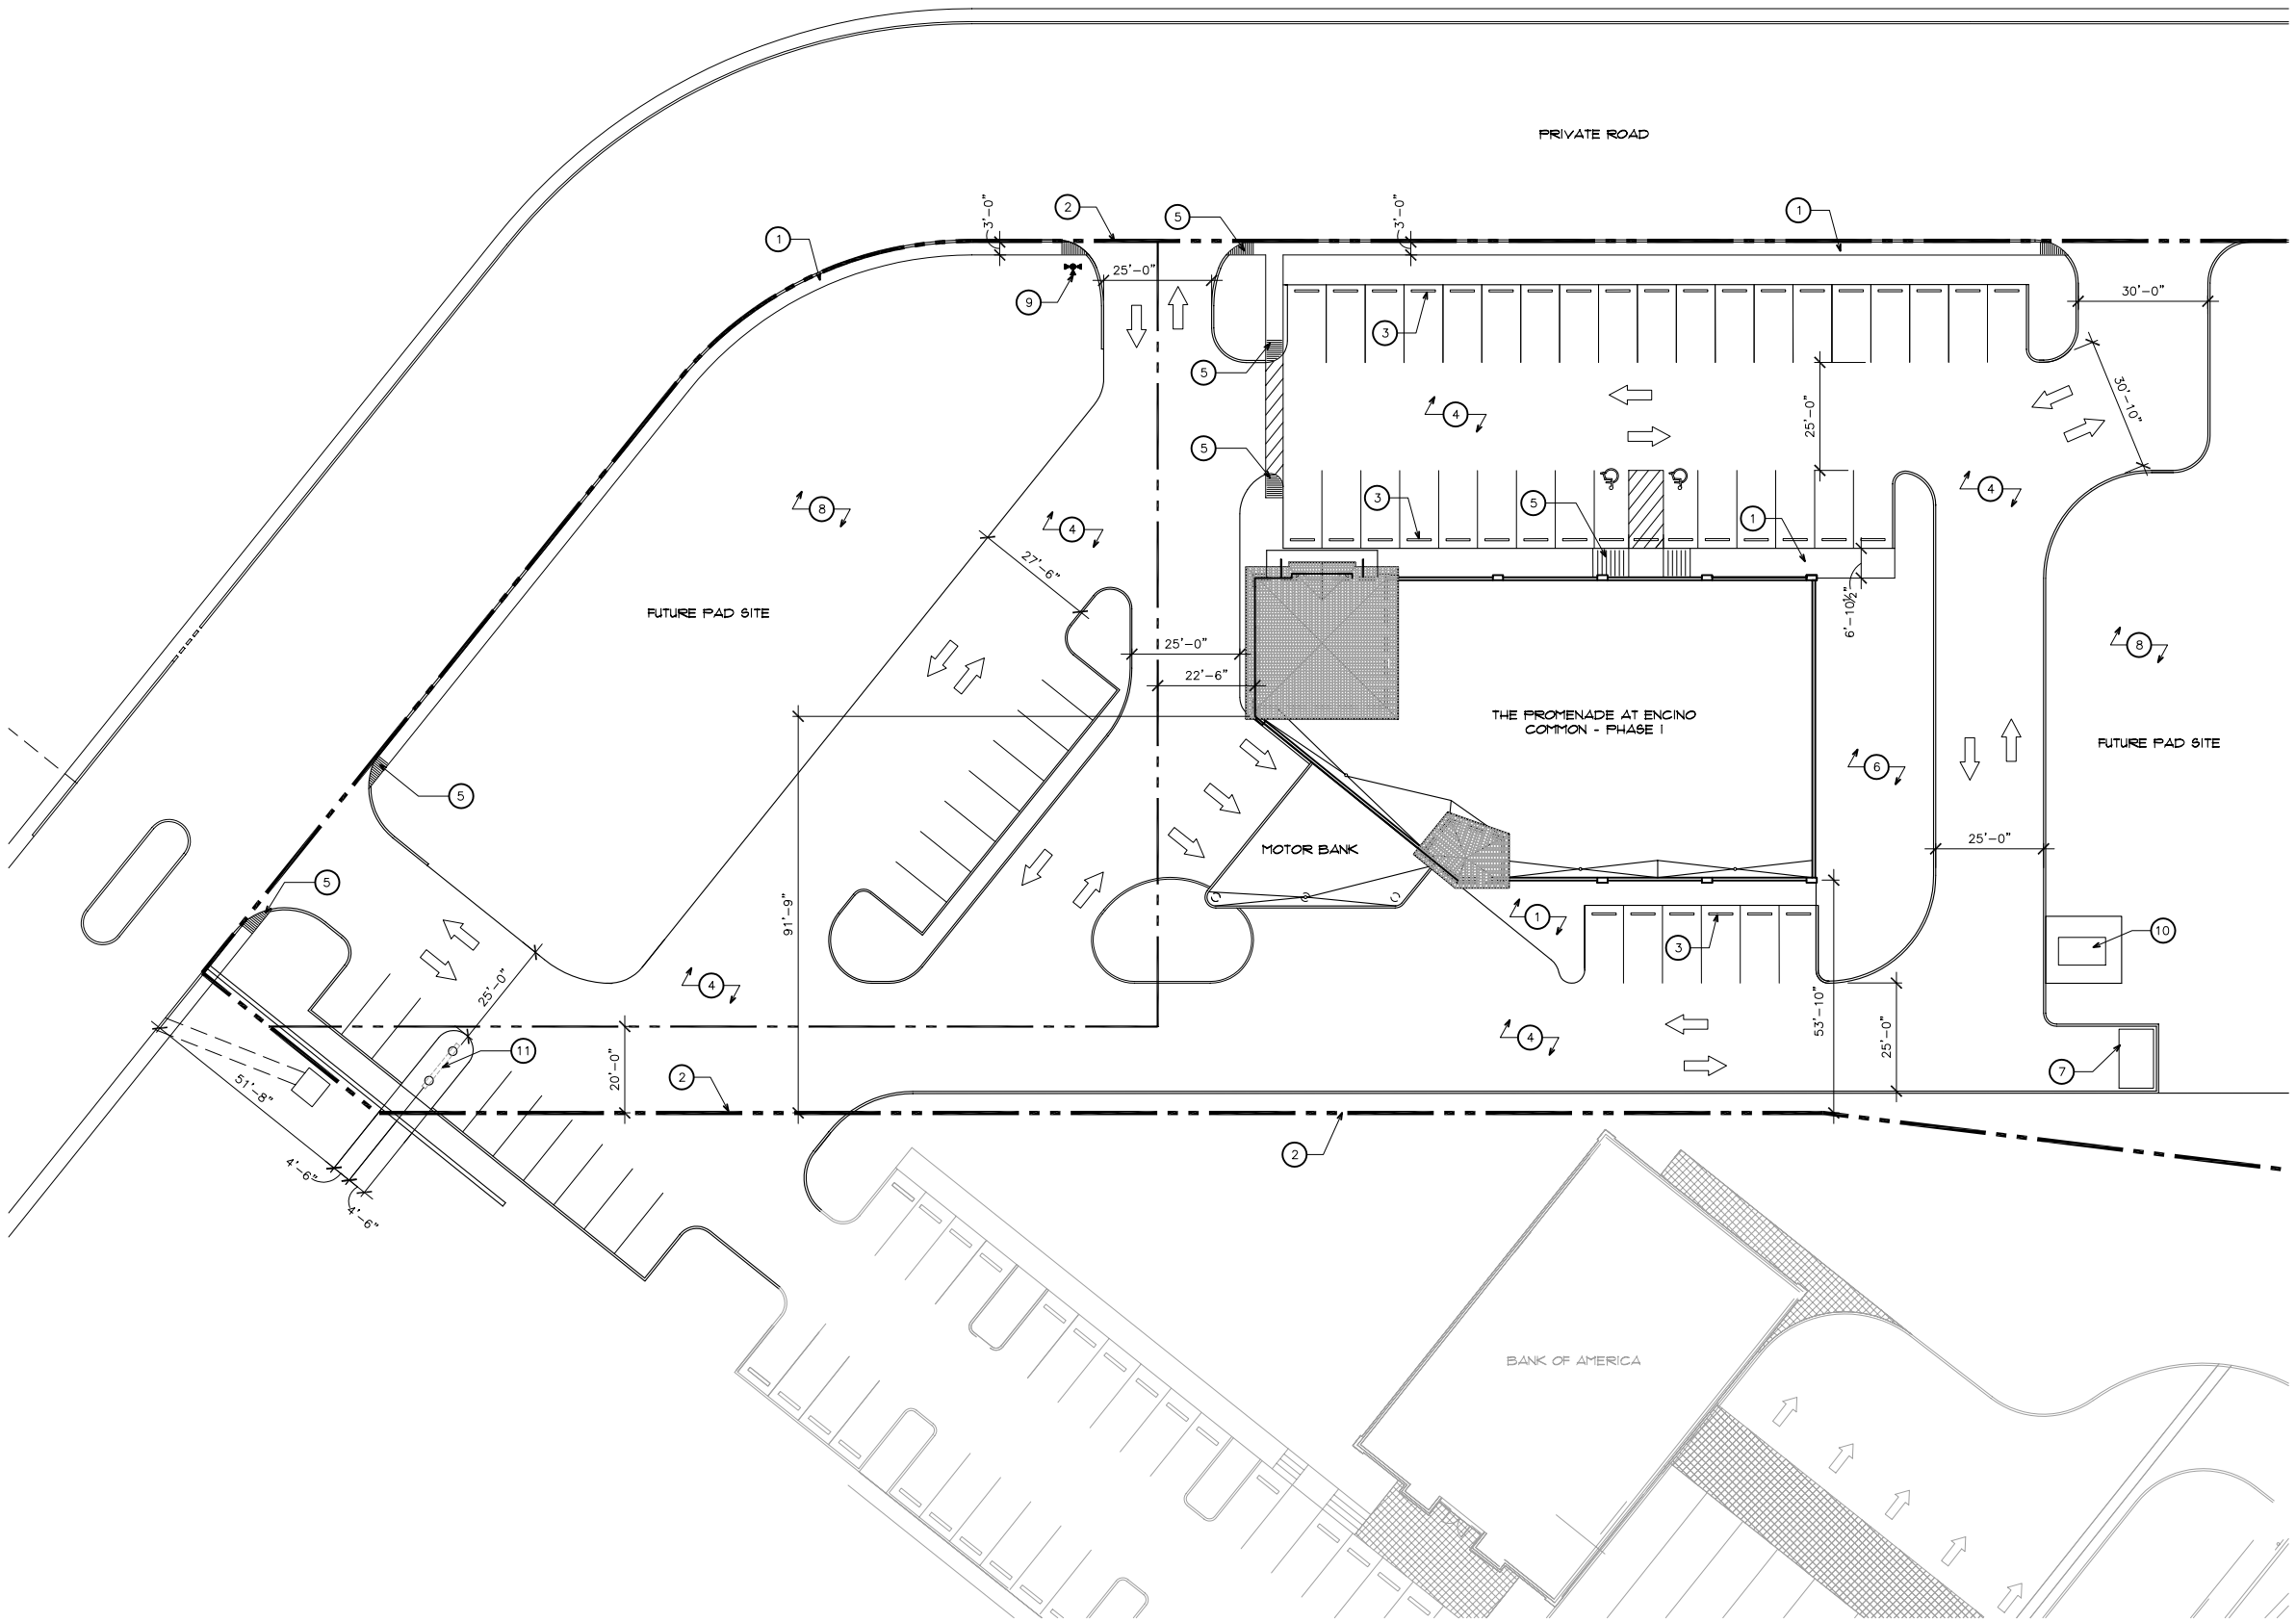

1 **SITE PLAN**
SCALE: 1"=20'-0"

NORTH

GENERAL NOTES

KEY NOTES

1. CONCRETE SIDE WALK
2. PROPERTY LINE
3. CONCRETE WHEEL STOPS
4. AREA OF ASPHALT
5. HANDICAP ACCESS RAMP
6. AREA OF SOD
7. TRASH DUMPSTER
8. AREA TO REMAIN UNIMPROVED
9. NEW FIRE HYDRANT, RE: CIVIL
10. TRANSFORMER PAD, RE: MEP
11. PROPOSED PYLON SIGN PROVIDED BY OWNER UNDER SEPARATE CONTRACT

DURAND–HOLLIS RUPE ARCHITECTS, INC.
12758 CIMARRON PATH
SUITE 126
SAN ANTONIO, TEXAS 78249
TEL. 210 308–0080
FAX. 210 697–3309
eMAIL OFFICE@DHRARCHITECTS.COM

REVISED ISSUE DATES:
1
2
3
4

THE PROMENADE AT ENCINO COMMON - PHASE I
SAN ANTONIO, TEXAS

THIS DRAWING IS PROVIDED AS AN INSTRUMENT OF SERVICE BY THE ARCHITECT AND IS INTENDED FOR USE ON THIS PROJECT ONLY. THE DRAWING REMAINS THE PROPERTY OF THE ARCHITECT AND SHALL BE RETURNED TO HIM/HER UPON COMPLETION OF THE CONSTRUCTION WORK. PURSUANT TO THE ARCHITECTURAL WORKS COPYRIGHT PROTECTION ACT OF 1990, ALL DRAWINGS, SPECIFICATIONS, IDEAS AND DESIGNS, INCLUDING THE OVERALL FORM, ARRANGEMENT AND COMPOSITION OF SPACES AND ELEMENTS APPEARING HEREIN, CONSTITUTES THE COPYRIGHTED WORK OF THE ARCHITECT. ANY REPRODUCTION, USE, OR DISCLOSURE OF INFORMATION CONTAINED HEREIN WITHOUT PRIOR WRITTEN CONSENT OF THE ARCHITECT IS STRICTLY PROHIBITED.
© 2005

PROJECT NO. 05–079
ISSUE DATE: 06–02–06
DRAWN BY: JZ
REVIEWED BY: GTS
PROJECT ARCHITECT:
GABRIEL DURAND–HOLLIS, FAIA
TEXAS LICENSE NO. 10881

A0.2